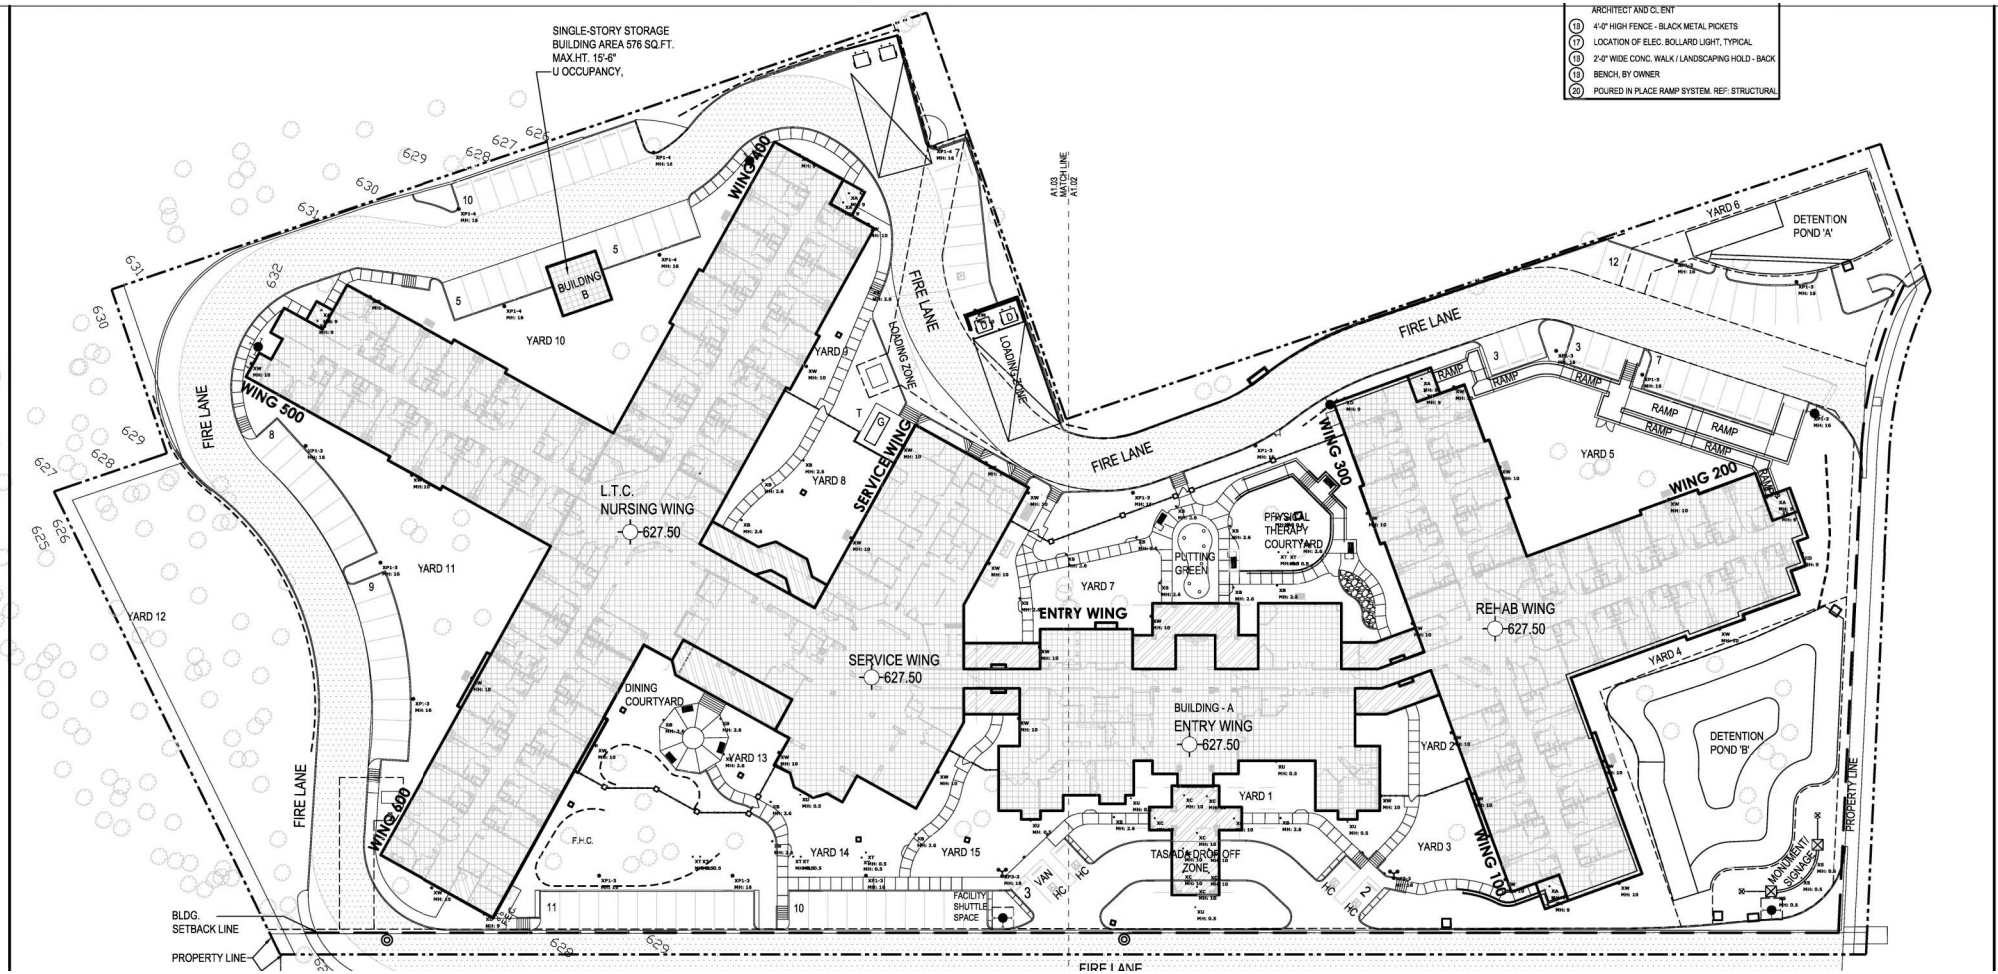
ARCHITECT AND CLIENT
18 4'-0" HIGH FENCE - BLACK METAL PICKETS
17 LOCATION OF ELEC. BOLLARD LIGHT, TYPICAL
19 2'-0" WIDE CONC. WALK / LANDSCAPING HOLD - BACK
19 BENCH, BY OWNER
20 POURED IN PLACE RAMP SYSTEM. REF: STRUCTURAL
SINGLE-STORY STORAGE
BUILDING AREA 576 SQ.FT.
MAX.HT. 15'-6"
U OCCUPANCY,
BUILDING B
YARD 10
YARD 9
YARD 8
YARD 11
YARD 12
YARD 7
YARD 6
YARD 5
YARD 4
YARD 2
YARD 1
YARD 3
YARD 13
YARD 14
YARD 15
WING 500
WING 400
WING 300
WING 200
WING 100
WING 600
SERVICE WING
ENTRY WING
L.T.C.
NURSING WING
627.50
SERVICE WING
627.50
REHAB WING
627.50
BUILDING - A
ENTRY WING
627.50
PHYSICAL
THERAPY
COURTYARD
PUTTING
GREEN
DINING
COURTYARD
F.H.C.
TASK/DROP OFF
ZONE
FACILITY
SHUTTLE
SPACE
VAN
HC
RAMP
DETENTION
POND 'A'
DETENTION
POND 'B'
MONUMENT/
SIGNAGE
LOADING ZONE
FIRE LANE
A1.03
MATCH LINE
A1.02
BLDG.
SETBACK LINE
PROPERTY LINE

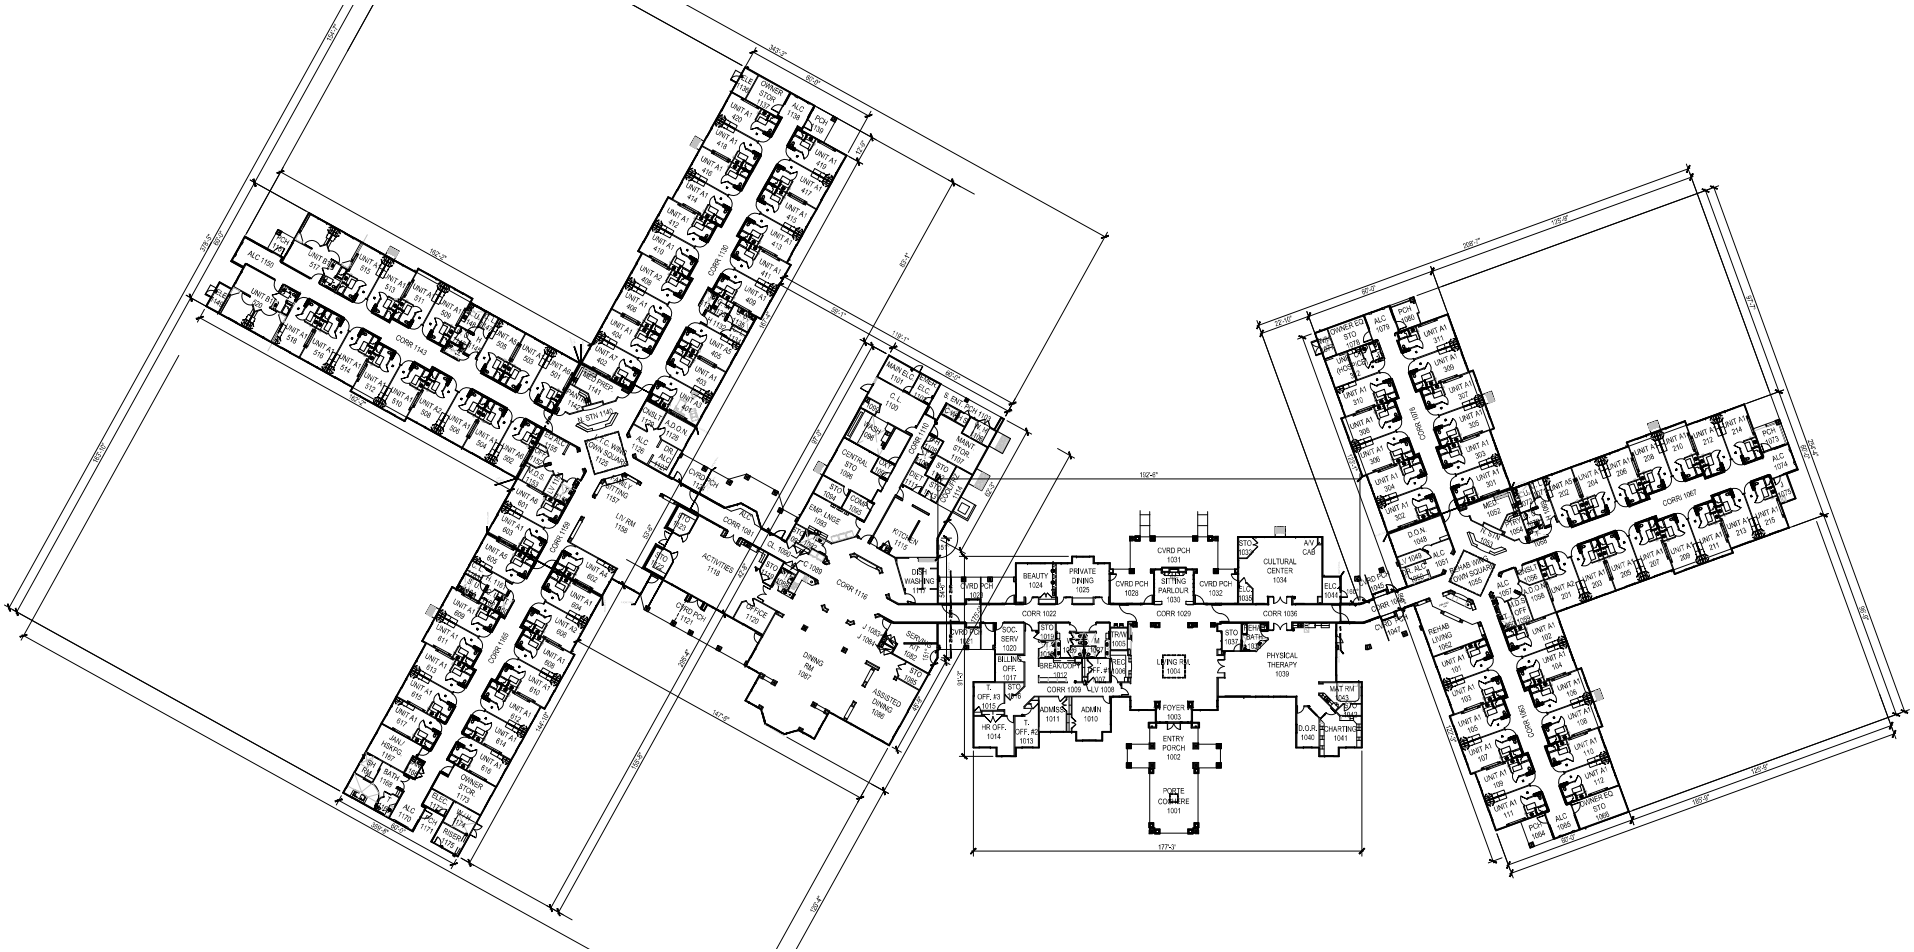

PROJEC

APEX
Health
and
Rehab

0000 Dri
Denton,
76210

ISSUED Fo

PERMIT
BIDDIN

11/23/2020

LŌEB ARCHITE

1705 Brookview
Carrollton, TX 7500

PH. (281) 703-1
info@loebarchite

Copyright © 2020 Loeb Architects, LLC. A
Specifications and other documents prepared by
the property of Loeb Architects, LLC and are not
to be used for other projects or extensions of t
agreement in writing and with appropriate
Loeb & Associates Architects.

Written dimensions on these drawings shall
over scale dimensions. Contractor shall verify
for all dimensions and quantities on the job s
Architect must be notified of any variations
Architect must give written approval before
for construction means, methods, techniques
dimensions of the Work. Architect will not
Contractor's failure to perform Work in accor
or for safety precautions and programs in connec

Loeb Architects, LLC has used our best effor
the construction documents to the requirement
protection fire division, including the fire-resi
rated walls, floors, and ceilings. Loeb Archite
nor are they responsible for any deviations in
the responsibility is one aspect of the design
Contractor's responsibility to provide a safe
General Application is the basis for non-confor
of non-conformities made after the preparat
Loeb Architects, LLC recommends that the Ow
should employ professionals when the pro